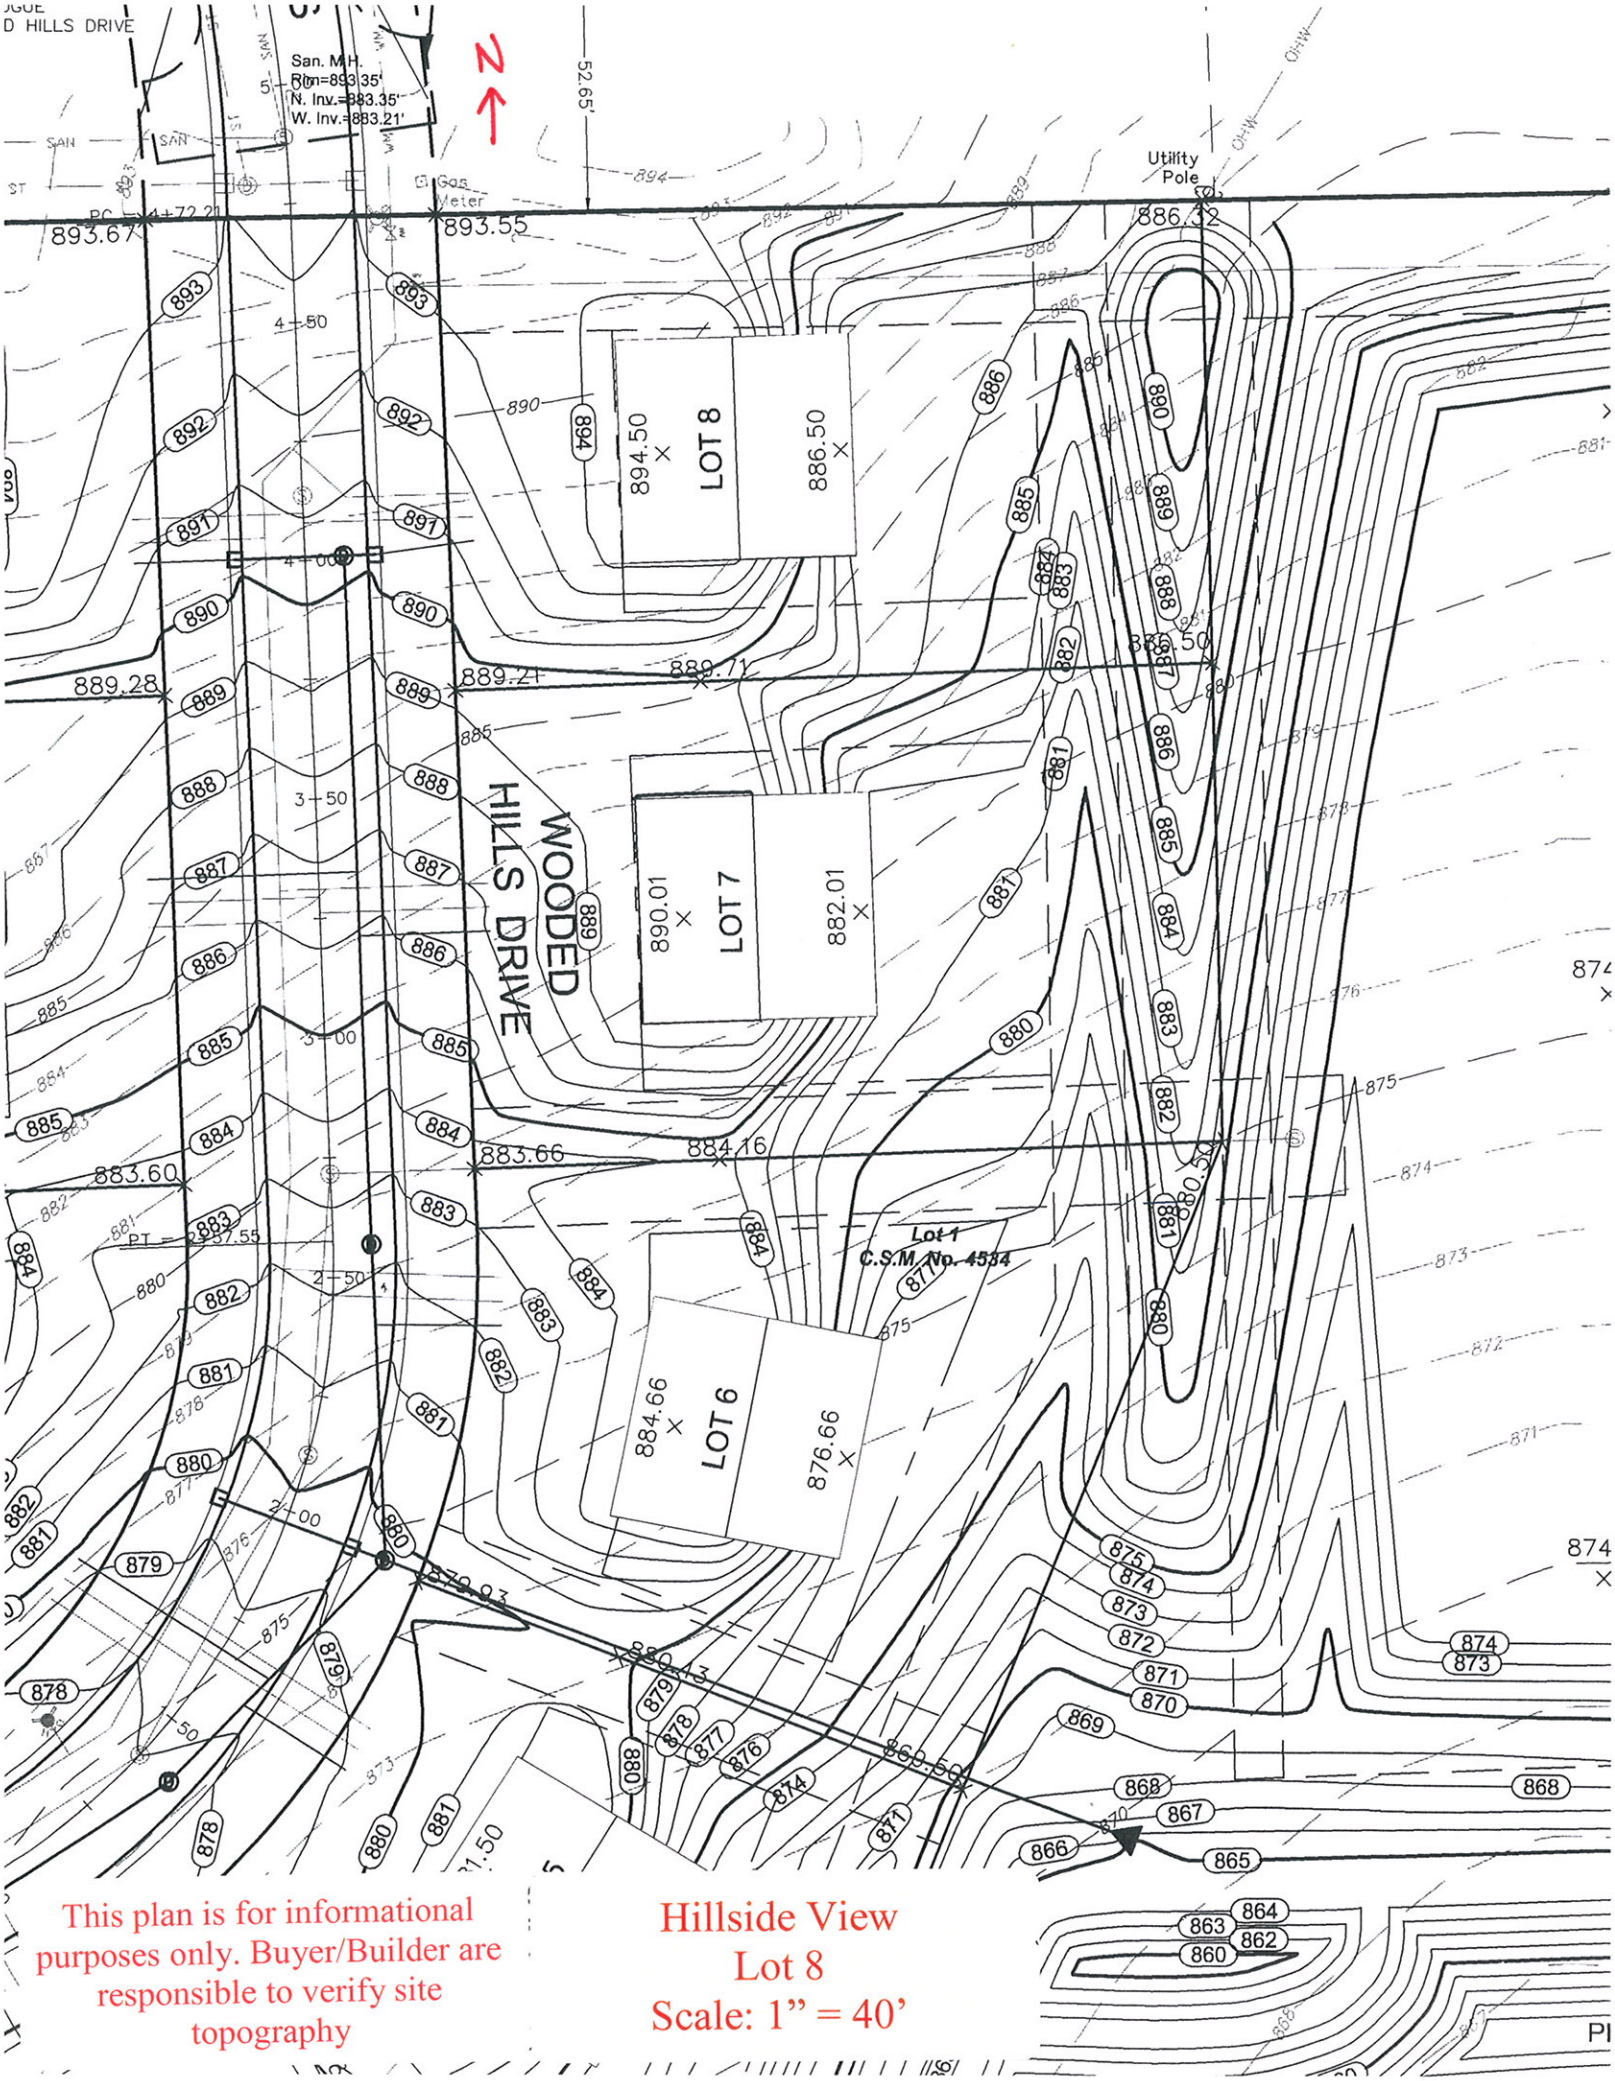

This plan is for informational purposes only. Buyer/Builder are responsible to verify site topography

Hillside View
Lot 8
Scale: 1" = 40'